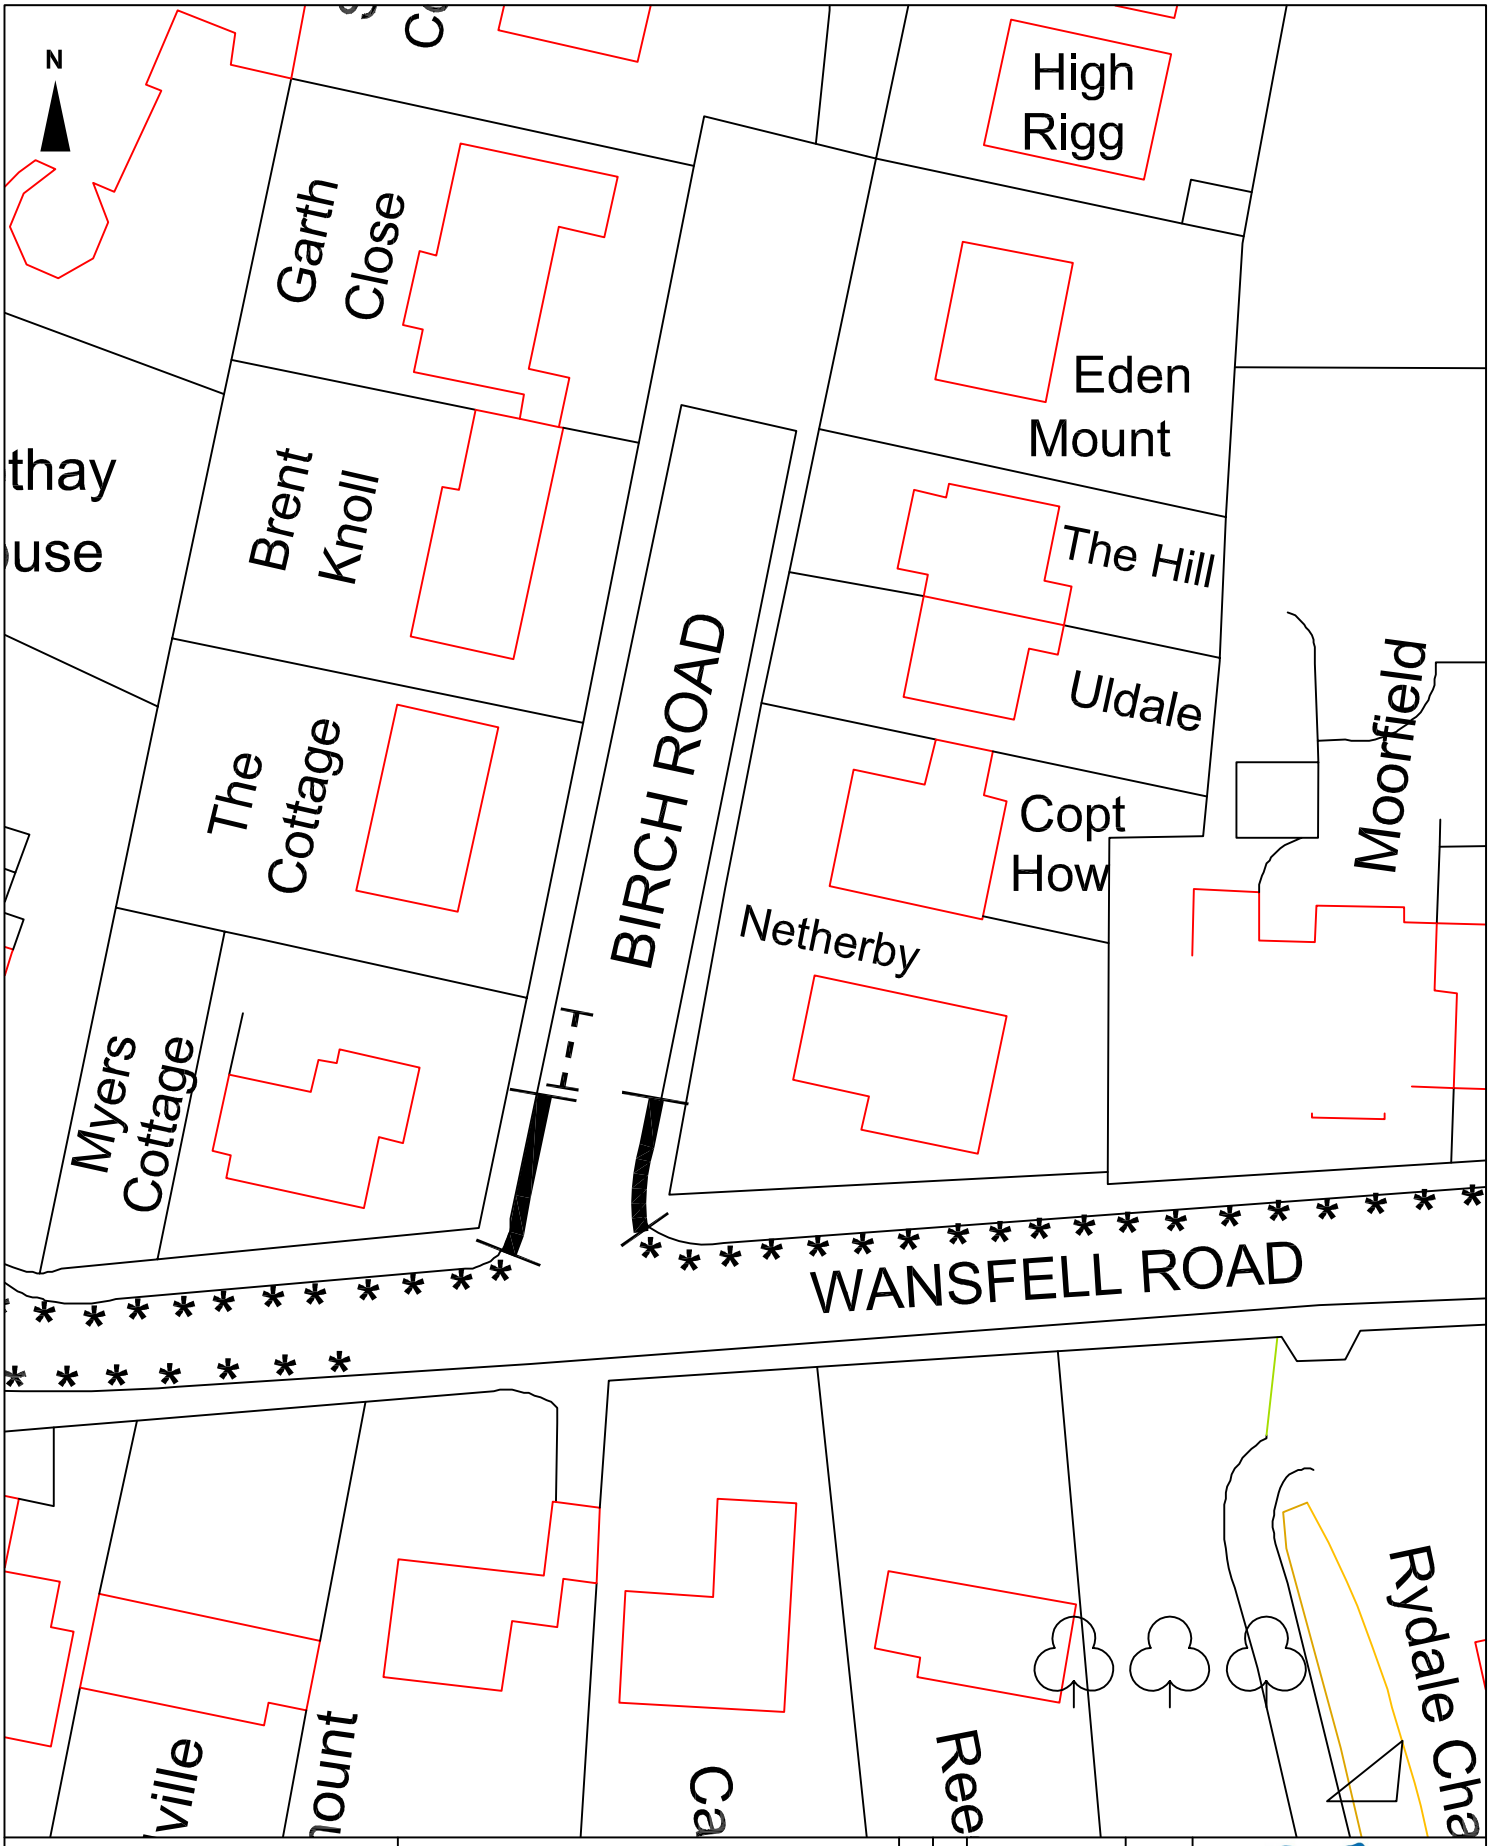

Drawing No.	111213/01a	Title:	Plan 1 Birch Road, Ambleside Proposed restrictions
Job Log No.	D1122500		
Scale:	1:500 @ A4	Date:	11/11/2011
Drawn	S Braithwaite		
Checked	V Upton		
Approved	K Masser		

Key:

	Existing	Proposed
No Waiting At Any Time (double yellow lines)	****	
KEEP CLEAR marking		

Rev. No.	Date	Amendments	Initials Made	Initials Chk.
a	11/11/2011	Consultation amendments	SMB	VU

Cumbria County Council
Cumbria Highways
County Offices
Kendal
Cumbria, LA9 4RQ
Tel– 01539 713040
Fax– 01539 713035

Reproduced from, or based on, Ordnance Survey map material with the permission of the Controller of Her Majesty's Stationery Office. Crown Copyright Licence No. LA078548 Cumbria County Council. Unauthorised reproduction infringes Crown copyright and may lead to prosecution or civil proceedings.